


2601 CLEAR COVE LN

ARCHITECTURAL DESIGN CONSULTATION

GRAND DESIGN PACKAGE

WWW.GORDIENKOARCHITECTS.COM

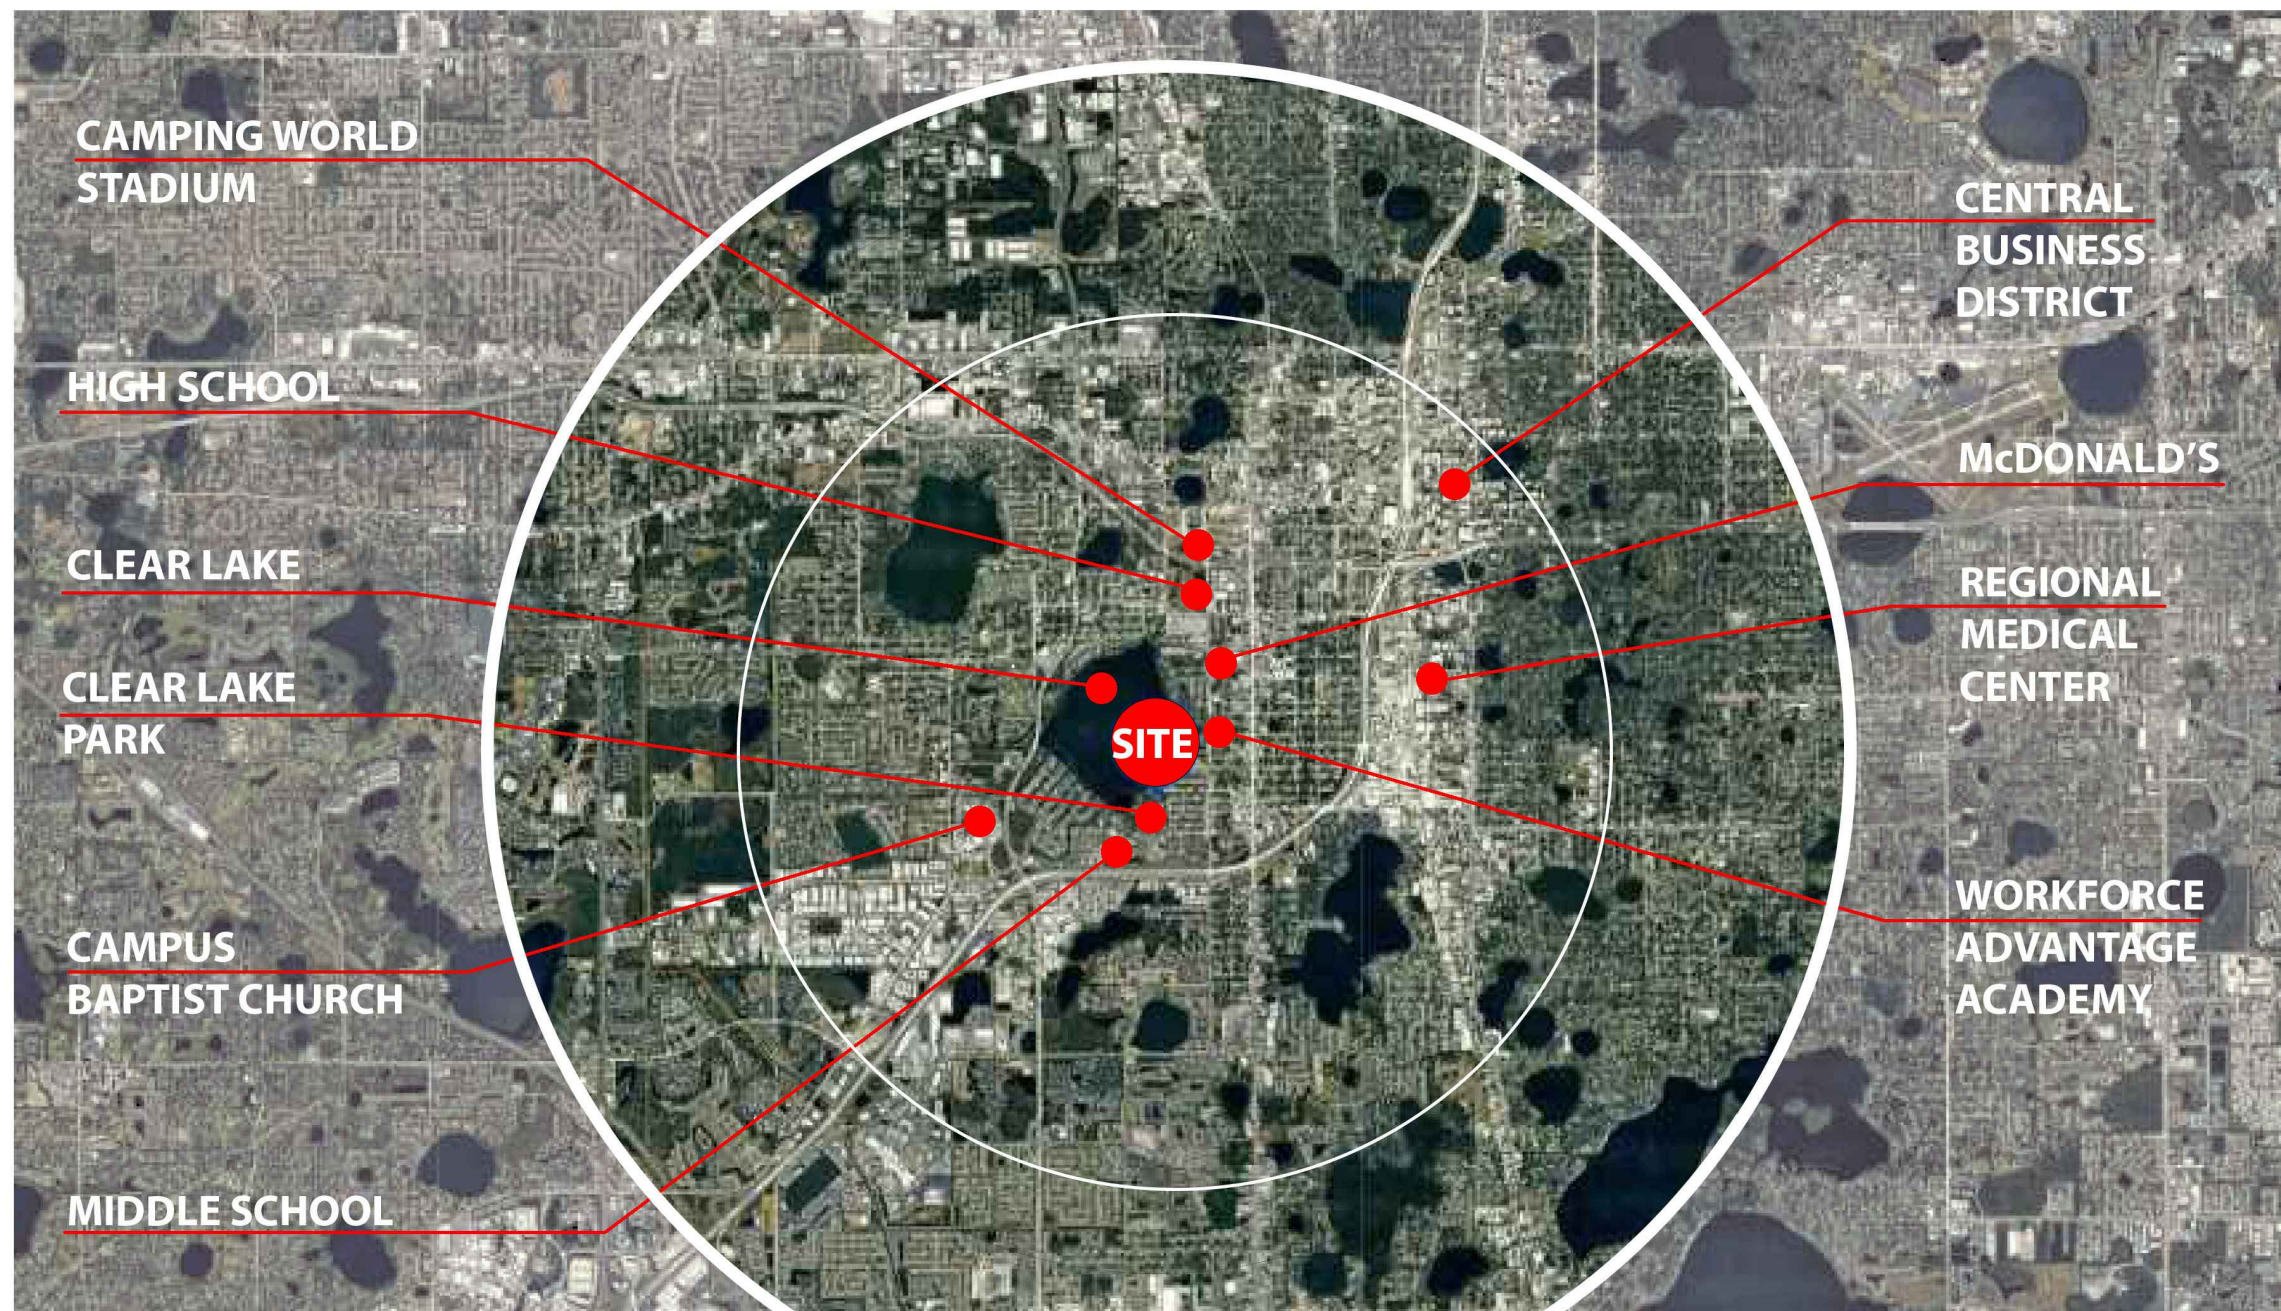

1
1

AERIAL MAP




2601 AVENUE

GRAND DESIGN PACKAGE
www.gordienkoarchitects.com

ARCHITECTURAL DESIGN CONSULTATION

1

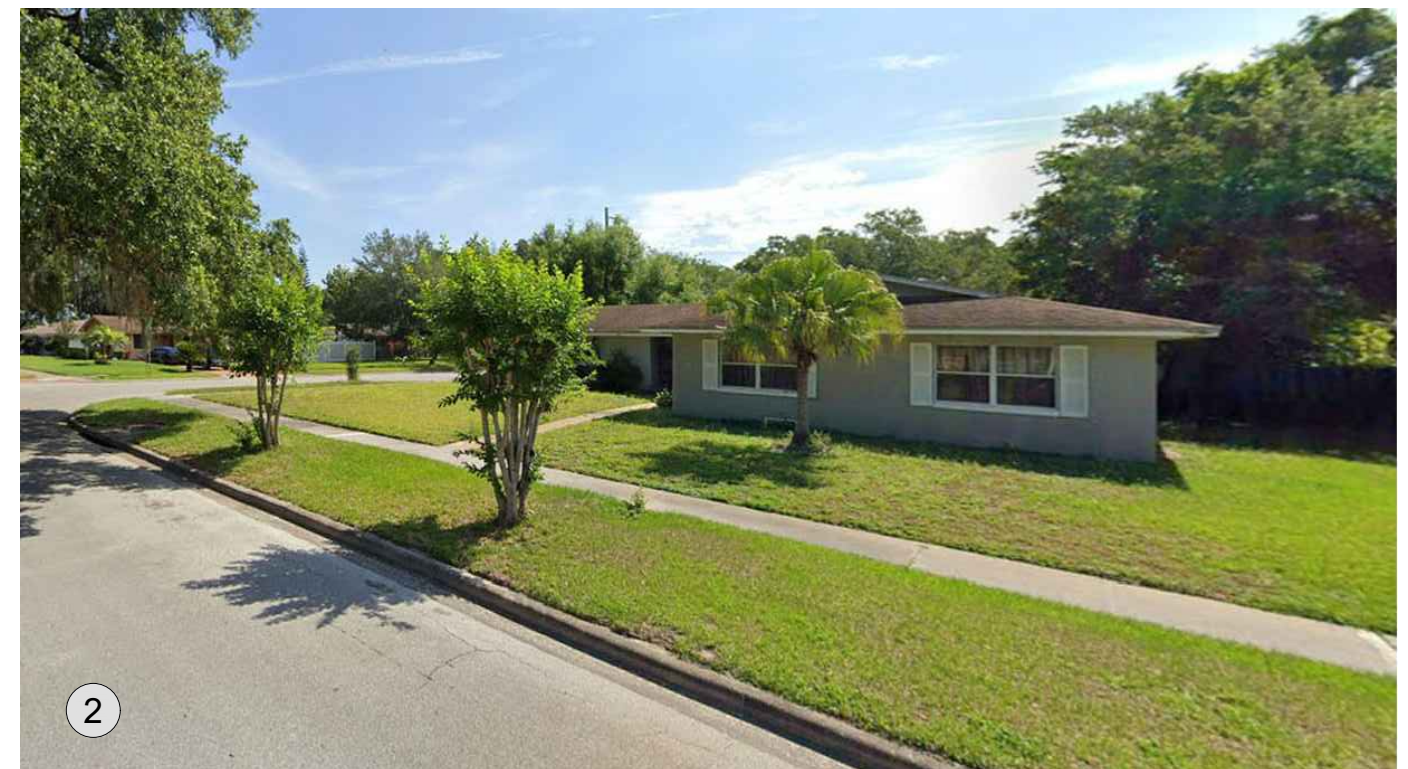

1 2 CONTEXT PHOTOS






2601 AVENUE

GRAND DESIGN PACKAGE
www.gordienkoarchitects.com

ARCHITECTURAL DESIGN CONSULTATION

2

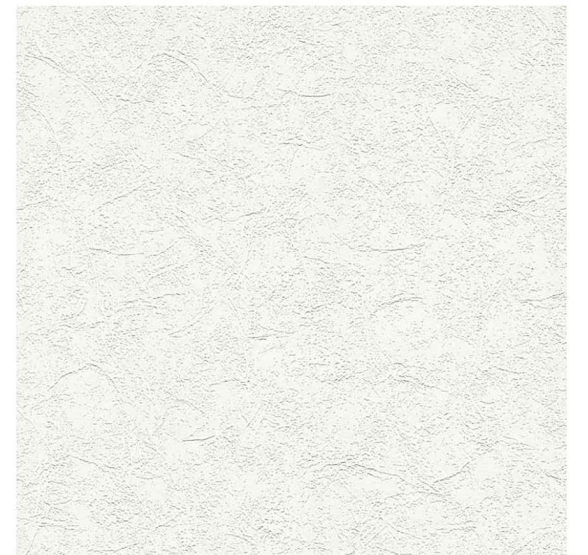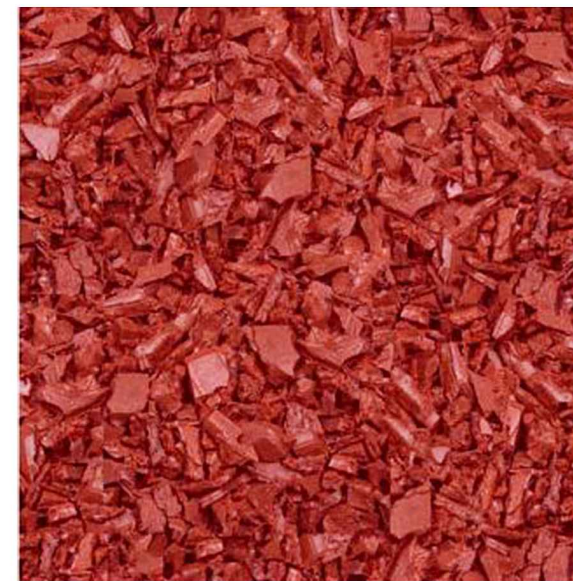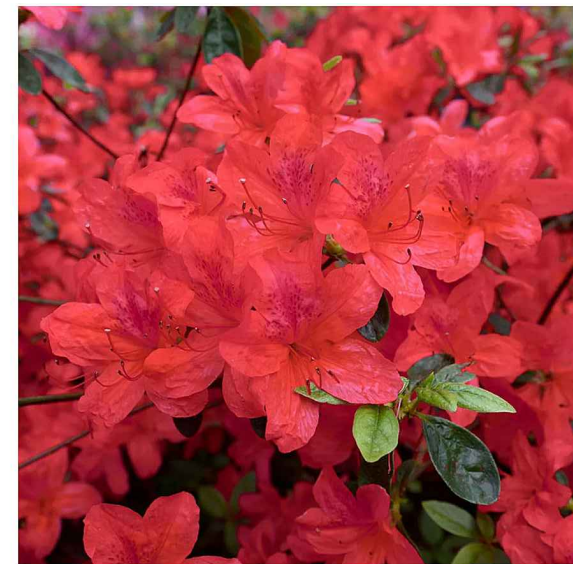

EXTERIOR COLOR SCHEME



2601 AVENUE

GRAND DESIGN PACKAGE
www.gordienkoarchitects.com

ARCHITECTURAL DESIGN CONSULTATION

3

BEFORE



AFTER



2601 AVENUE

GRAND DESIGN PACKAGE
www.gordienkoarchitects.com

ARCHITECTURAL DESIGN CONSULTATION

4

BEFORE



AFTER



2601 AVENUE

GRAND DESIGN PACKAGE
www.gordienkoarchitects.com

ARCHITECTURAL DESIGN CONSULTATION

5

BEFORE



AFTER



2601 AVENUE

GRAND DESIGN PACKAGE
www.gordienkoarchitects.com

ARCHITECTURAL DESIGN CONSULTATION

6

BEFORE



AFTER



2601 AVENUE

GRAND DESIGN PACKAGE
www.gordienkoarchitects.com

ARCHITECTURAL DESIGN CONSULTATION

7

BEFORE



AFTER



2601 AVENUE

GRAND DESIGN PACKAGE
www.gordienkoarchitects.com

ARCHITECTURAL DESIGN CONSULTATION



1
9

PERSPECTIVE



2601 AVENUE

GRAND DESIGN PACKAGE
www.gordienkoarchitects.com

ARCHITECTURAL DESIGN CONSULTATION

9



1
10

PERSPECTIVE



2601 AVENUE

GRAND DESIGN PACKAGE
www.gordienkoarchitects.com

ARCHITECTURAL DESIGN CONSULTATION

10



1
11

PERSPECTIVE



2601 AVENUE

GRAND DESIGN PACKAGE
www.gordienkoarchitects.com

ARCHITECTURAL DESIGN CONSULTATION

11



1
12

PERSPECTIVE



2601 AVENUE

GRAND DESIGN PACKAGE
www.gordienkoarchitects.com

ARCHITECTURAL DESIGN CONSULTATION

12



1
13

PERSPECTIVE



2601 AVENUE


GRAND DESIGN PACKAGE
www.gordienkoarchitects.com

ARCHITECTURAL DESIGN CONSULTATION


13



1 Roof Shingles

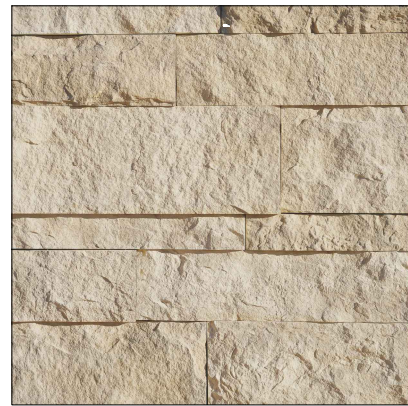

2 Manufactured Stone

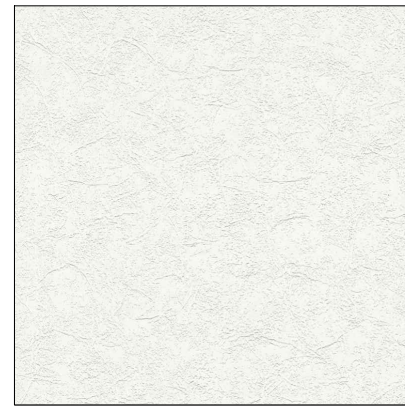

3 Exterior Stucco



MATERIALS




7 Pindo Palm



8 Hetz Midget Arborvitae



9 Wax Myrtle

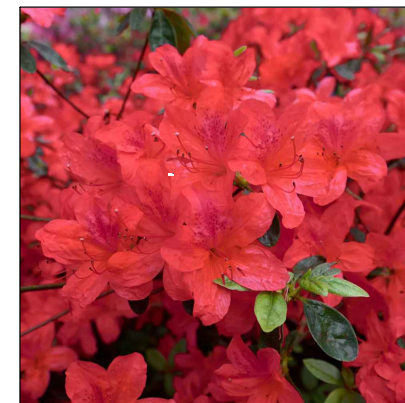

10 Encore Azalea Autumn Sunset



11 Rubber Mulch Red




12 White Gravel Marble

PLANTING


CLEAR COVE LN

1
18

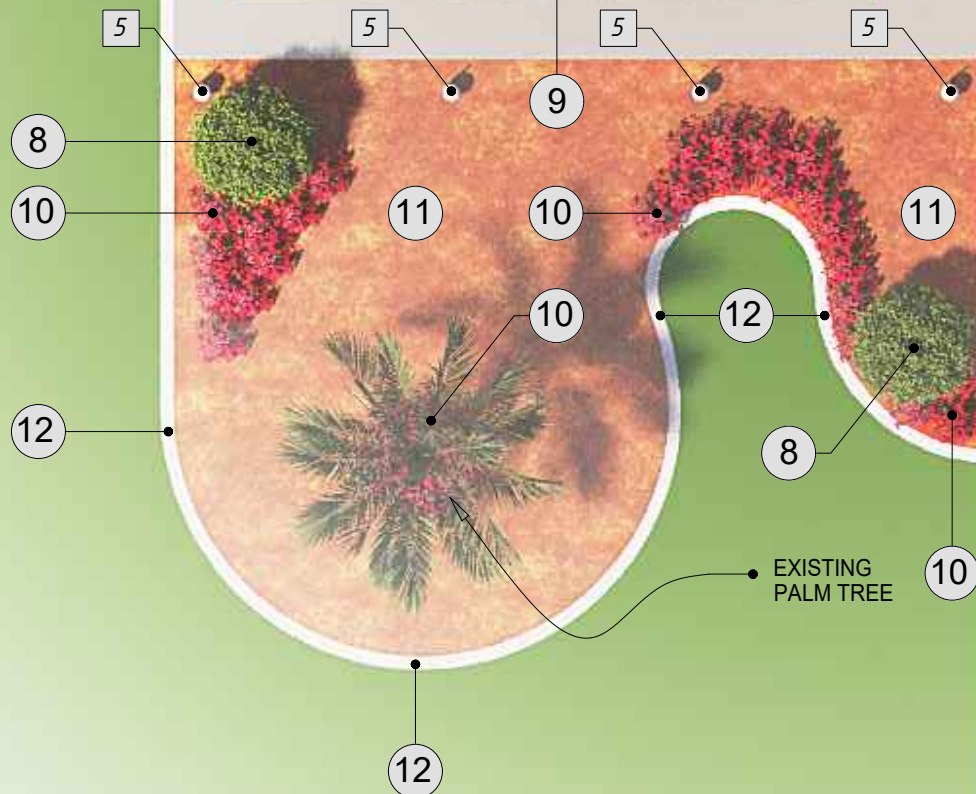

EXISTING
PALM TREE

6

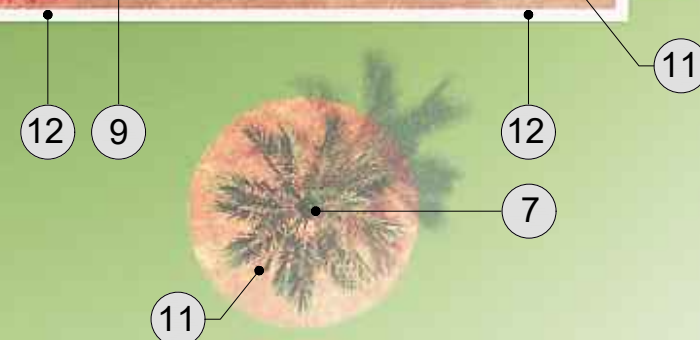

GRAPHIC SCALE
0' 4' 8' 16' 32'

1
15

LANDSCAPE

1
17



2601 AVENUE

GRAND DESIGN PACKAGE
www.gordienkoarchitects.com


ARCHITECTURAL DESIGN CONSULTATION

15

MATERIAL SCHEDULE							
NUM.	PHOTO	LOCATION	VENDOR	PRODUCT SPECS	QTY	NOTES	LINK
1		Roofing	Lowes	Roof Shingles Brownwood 3-tab Item 12906 Model PM23	See Specif.	See Roof Plan for Details	LINK HERE
2		Exterior	Eldoradostone	Manufactured Stone Cut Coarse Stone / Oyster	See Specif.	See Elevation for Details	LINK HERE
3		Exterior	Homedepot	Exterior Stucco Color Patch #50 Crystal White	See Specif.	See Elevation for Details	LINK HERE
4		Exterior Lighting	Kodalighting	Palma 3716	5	See Lighting Details	LINK HERE
5		Landscape	Homedepot	Eglo/ Model # 48483	4	See Lighting Details	LINK HERE
6		Outdoor	Minotti	Colette / Covers- fabric / POLISHED METAL / LIGHT GOLD	2	See 3d visualization	LINK HERE



1 17 FRONT ELEVATION

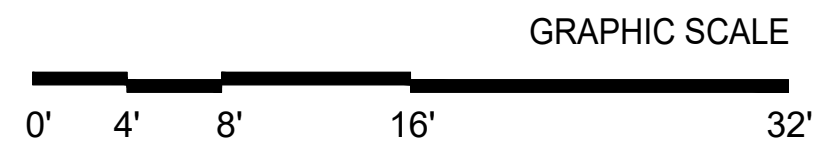

2601 AVENUE


GRAND DESIGN PACKAGE
www.gordienkoarchitects.com

ARCHITECTURAL DESIGN CONSULTATION

17



1 18 LEFT ELEVATION

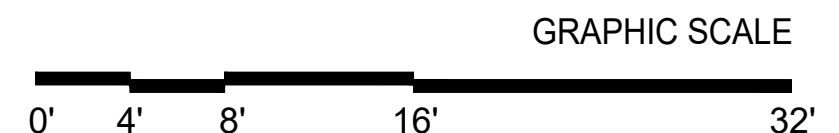


2601 AVENUE

GRAND DESIGN PACKAGE
www.gordienkoarchitects.com

ARCHITECTURAL DESIGN CONSULTATION

18

1
18

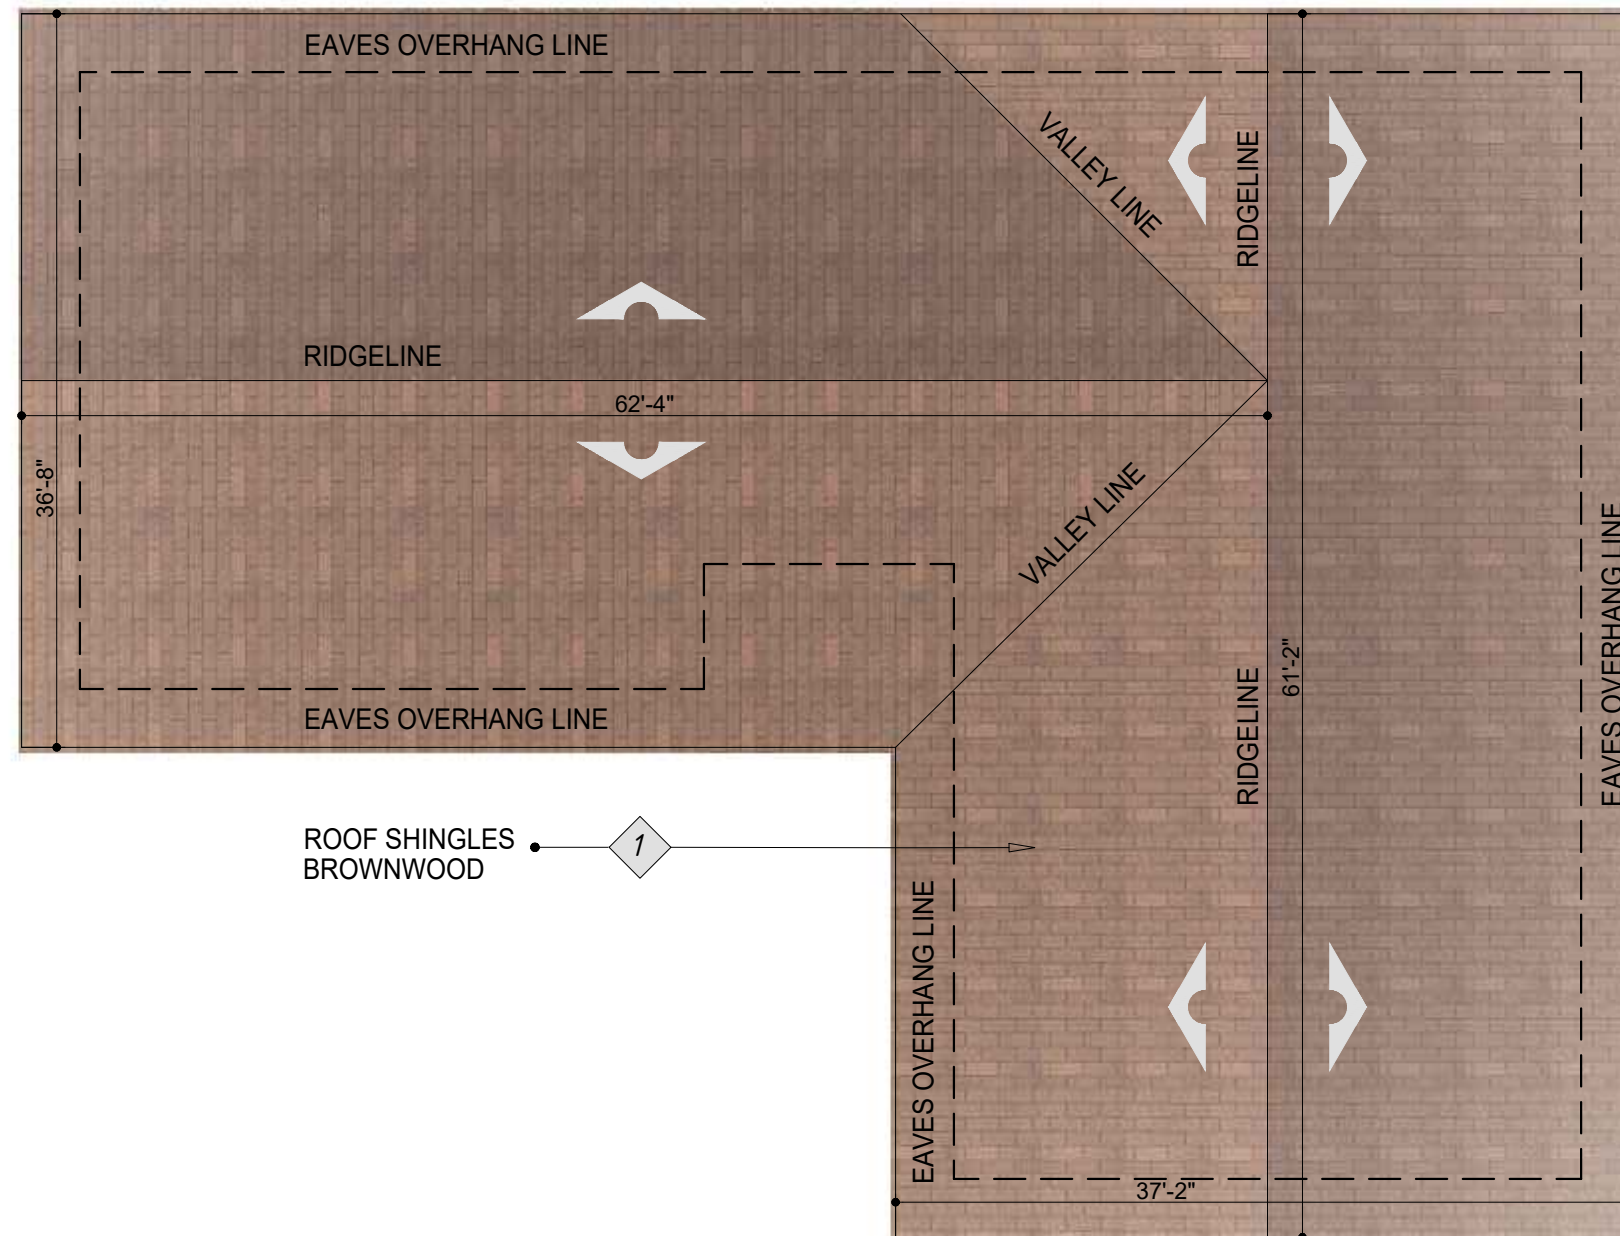

1
17

1
19

ROOF PLAN

GRAPHIC SCALE

0' 4' 8' 16' 32'



2601 AVENUE

GRAND DESIGN PACKAGE
www.gordienkoarchitects.com

ARCHITECTURAL DESIGN CONSULTATION

19